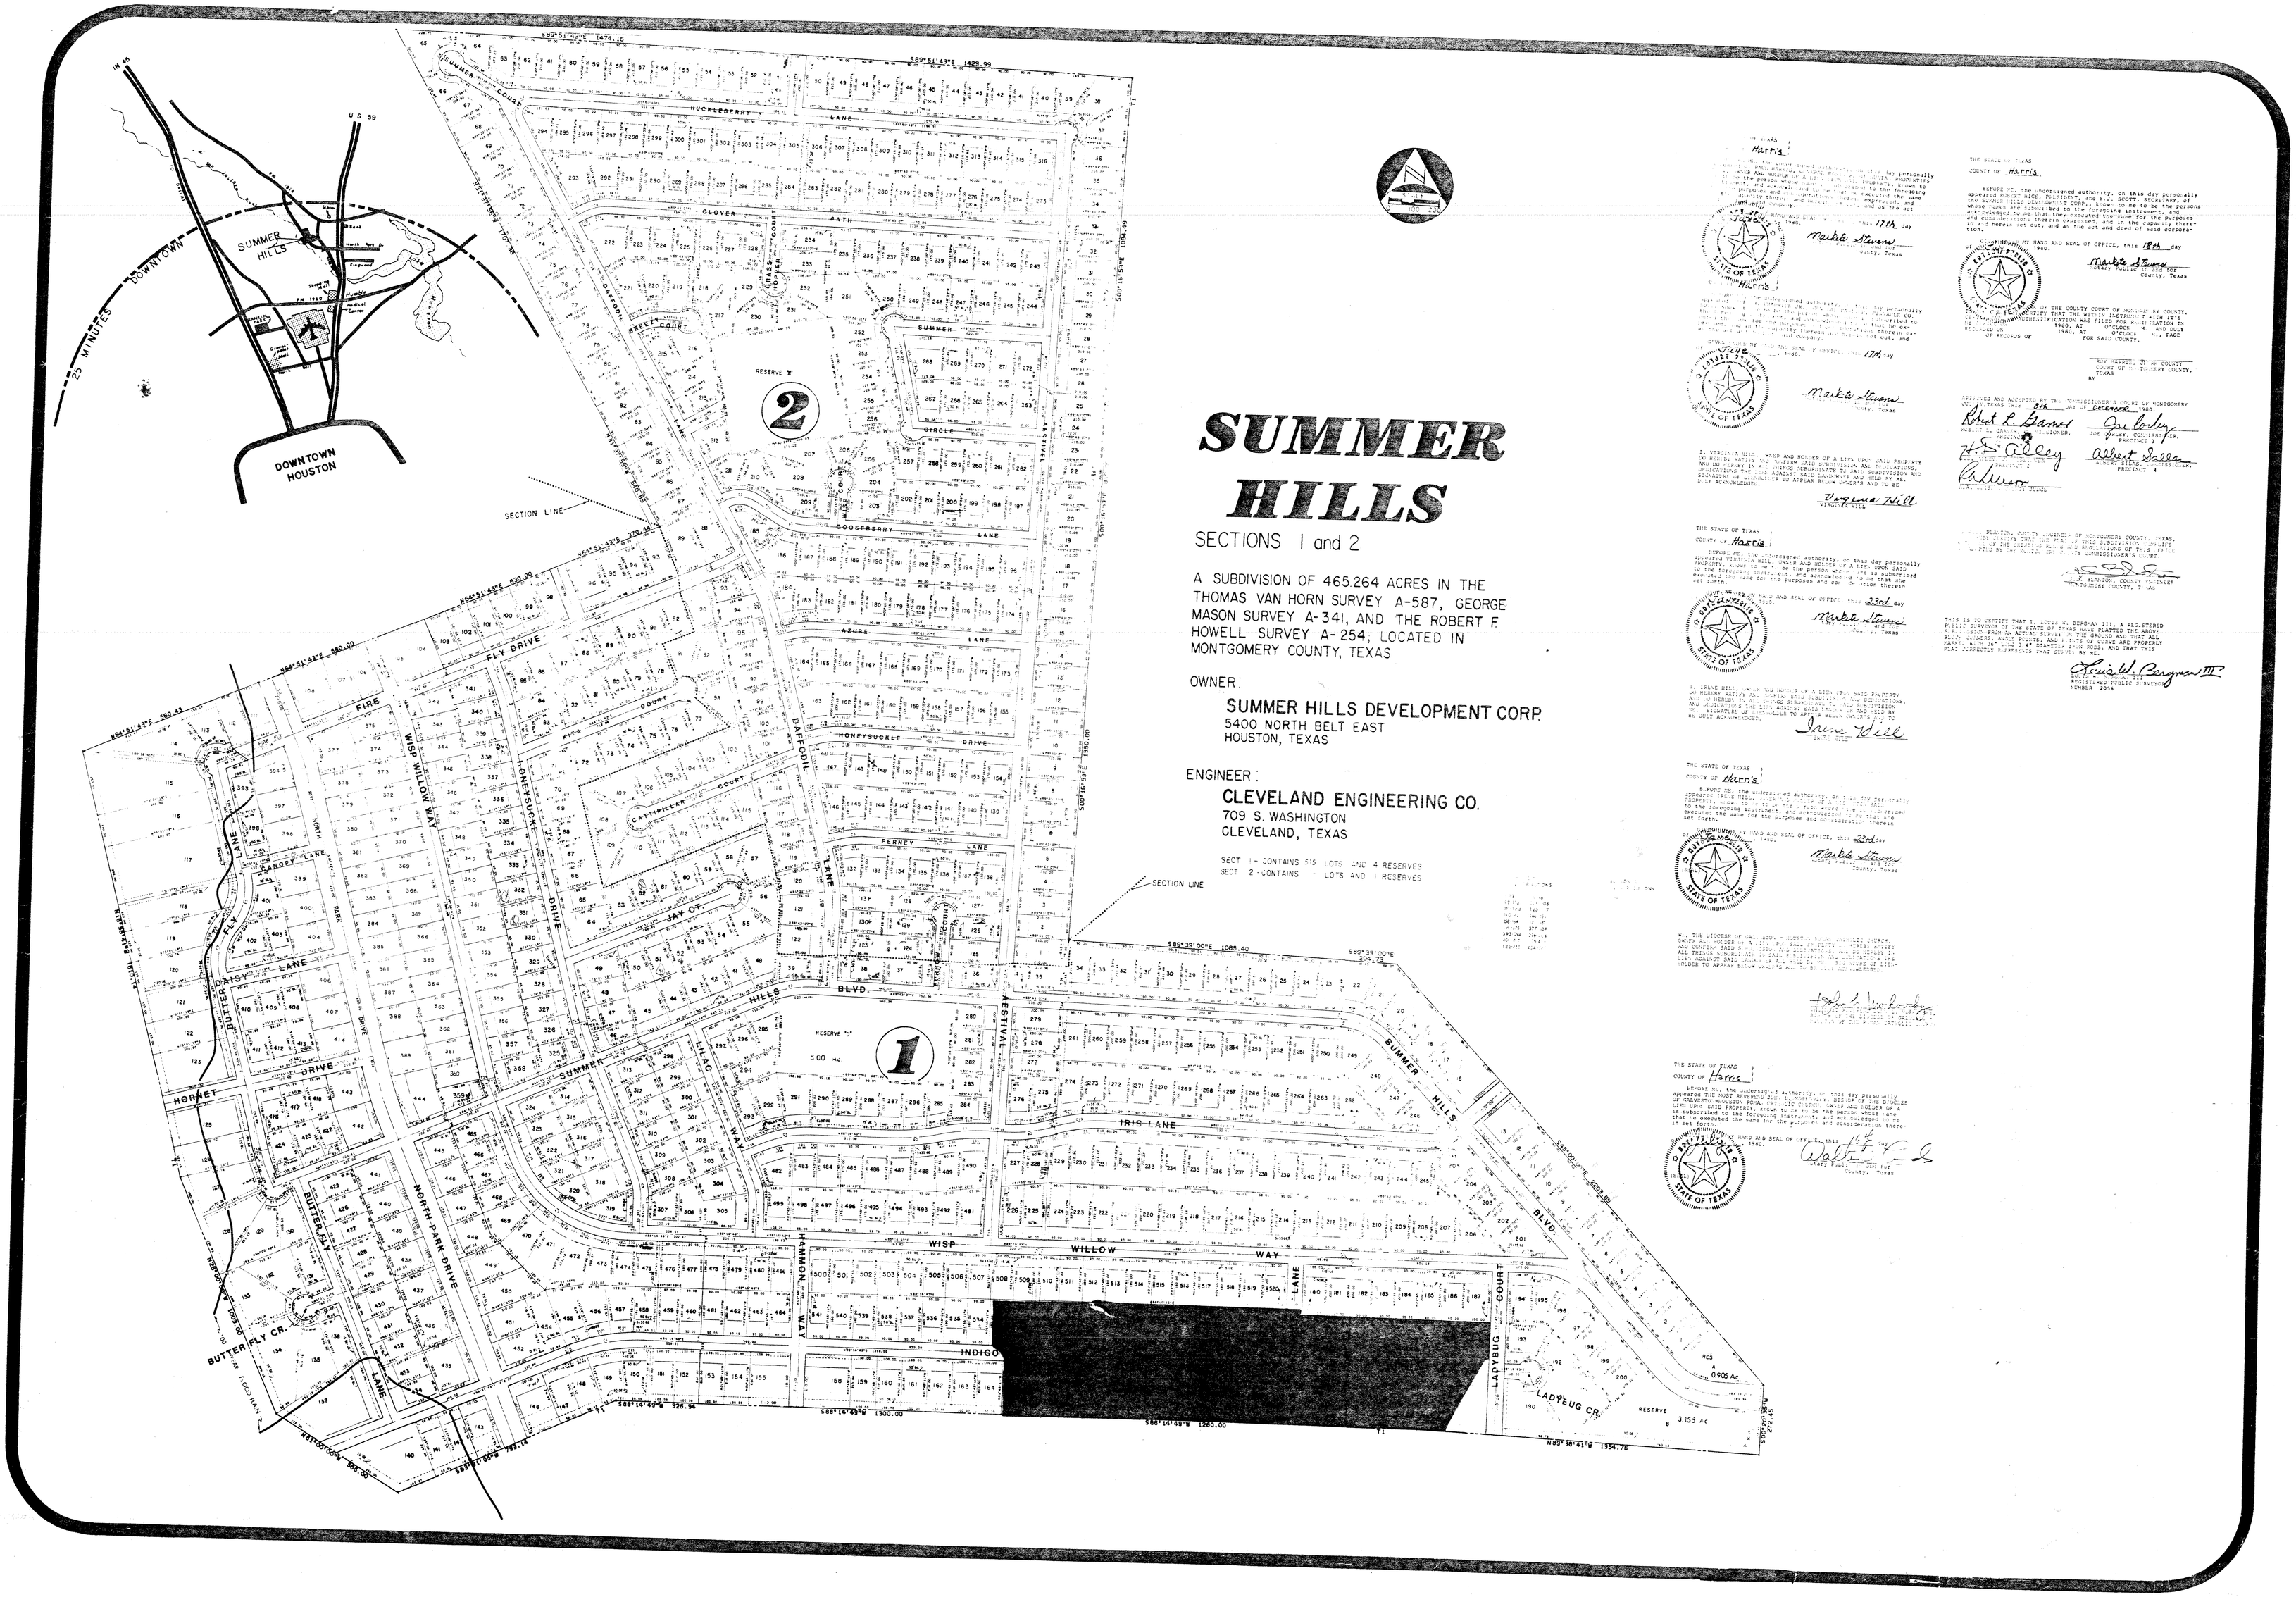
SUMMER HILLS
SECTIONS 1 and 2
A SUBDIVISION OF 465.264 ACRES IN THE THOMAS VAN HORN SURVEY A-587, GEORGE MASON SURVEY A-341, AND THE ROBERT F. HOWELL SURVEY A-254, LOCATED IN MONTGOMERY COUNTY, TEXAS
OWNER:
SUMMER HILLS DEVELOPMENT CORP.
5400 NORTH BELT EAST
HOUSTON, TEXAS
ENGINEER:
CLEVELAND ENGINEERING CO.
709 S. WASHINGTON
CLEVELAND, TEXAS
SECT 1 - CONTAINS 515 LOTS AND 4 RESERVES
SECT 2 - CONTAINS LOTS AND 1 RESERVES
SECTION LINE
25 MINUTES DOWNTOWN
DOWNTOWN HOUSTON
U.S. 59
SUMMER HILLS
RESERVE "A"
2
RESERVE "B"
1
HUCKLEBERRY LANE
CLOVER PATH
SUMMER CIRCLE
GOOSEBERRY LANE
AZURE LANE
HONEYSUCKLE DRIVE
FLY DRIVE
FIRE COURT
CATTERPILLER COURT
FERNEY LANE
JAY CT.
SUMMER HILLS BLVD.
IRIS LANE
WISP WILLOW WAY
INDIGO LANE
LADYBUG COURT
LADYBUG CR.
BUTTERFLY CR.
BUTTERFLY LANE
HORNET DRIVE
DAISY LANE
NORTH PARK DRIVE
LONEYSUCKLE DRIVE
DAFFODIL LANE
AESTIVAL
LILAC WAY
HAMMON WAY
CANOPY LANE
RESERVE A 0.905 Ac.
RESERVE B 3.155 Ac.